Copyright © ply Transport for London. This drawing may not be copied, photocopied, reproduced, translated, or converted to any electronic or machine readable form in whole or in part without the prior written permission of TfL. All rights reserved"
© Crown copyright and database rights ply Ordnance Survey 100035971

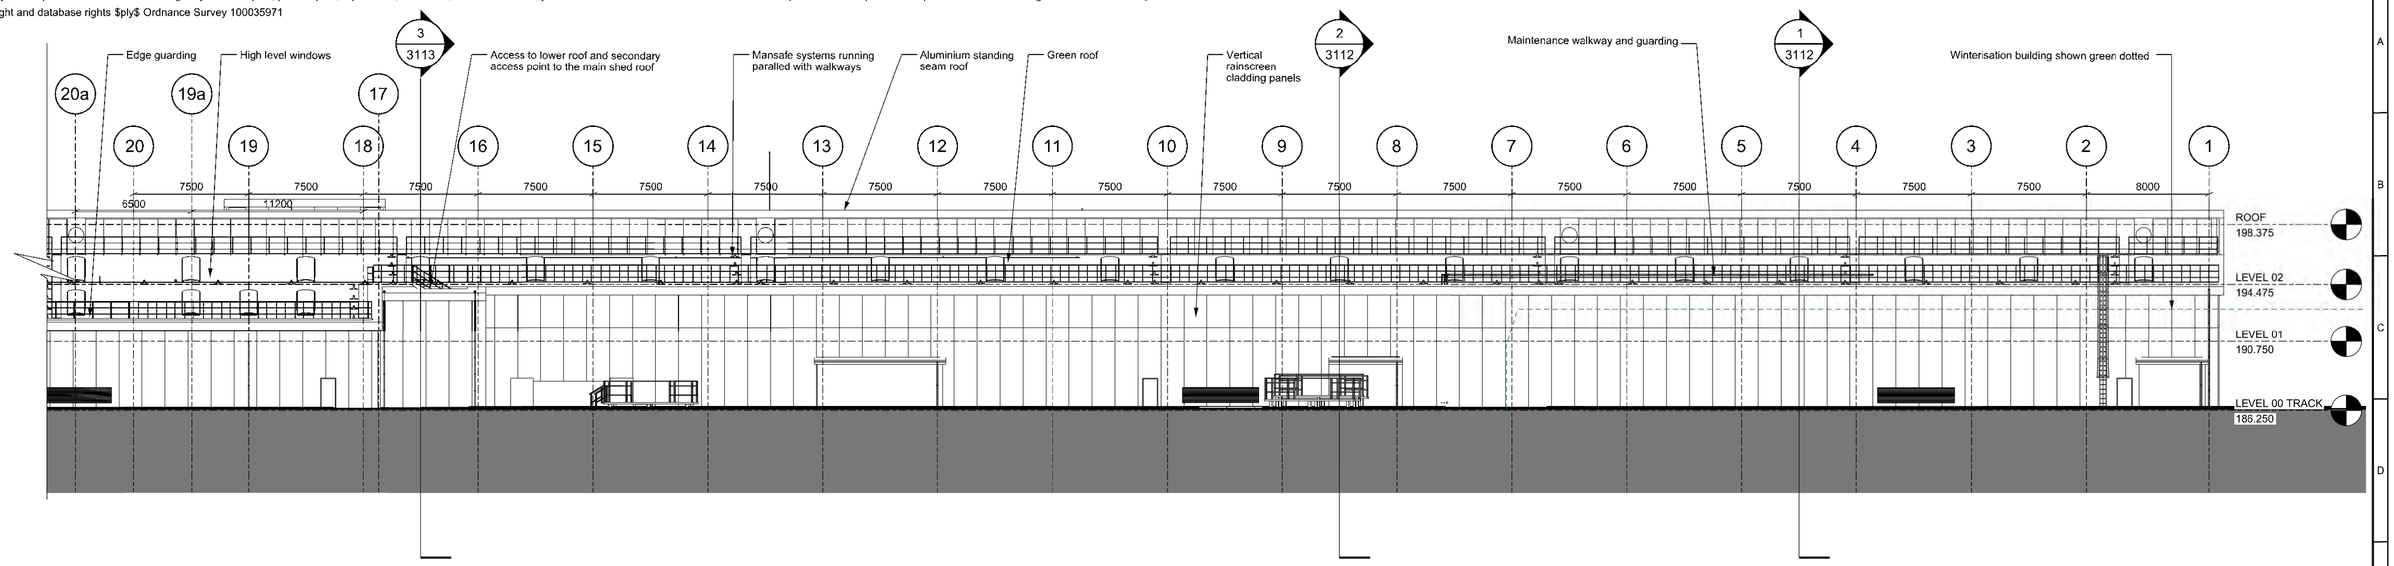

A - North Elevation GL 1 to GL 20a
Scale 1:200

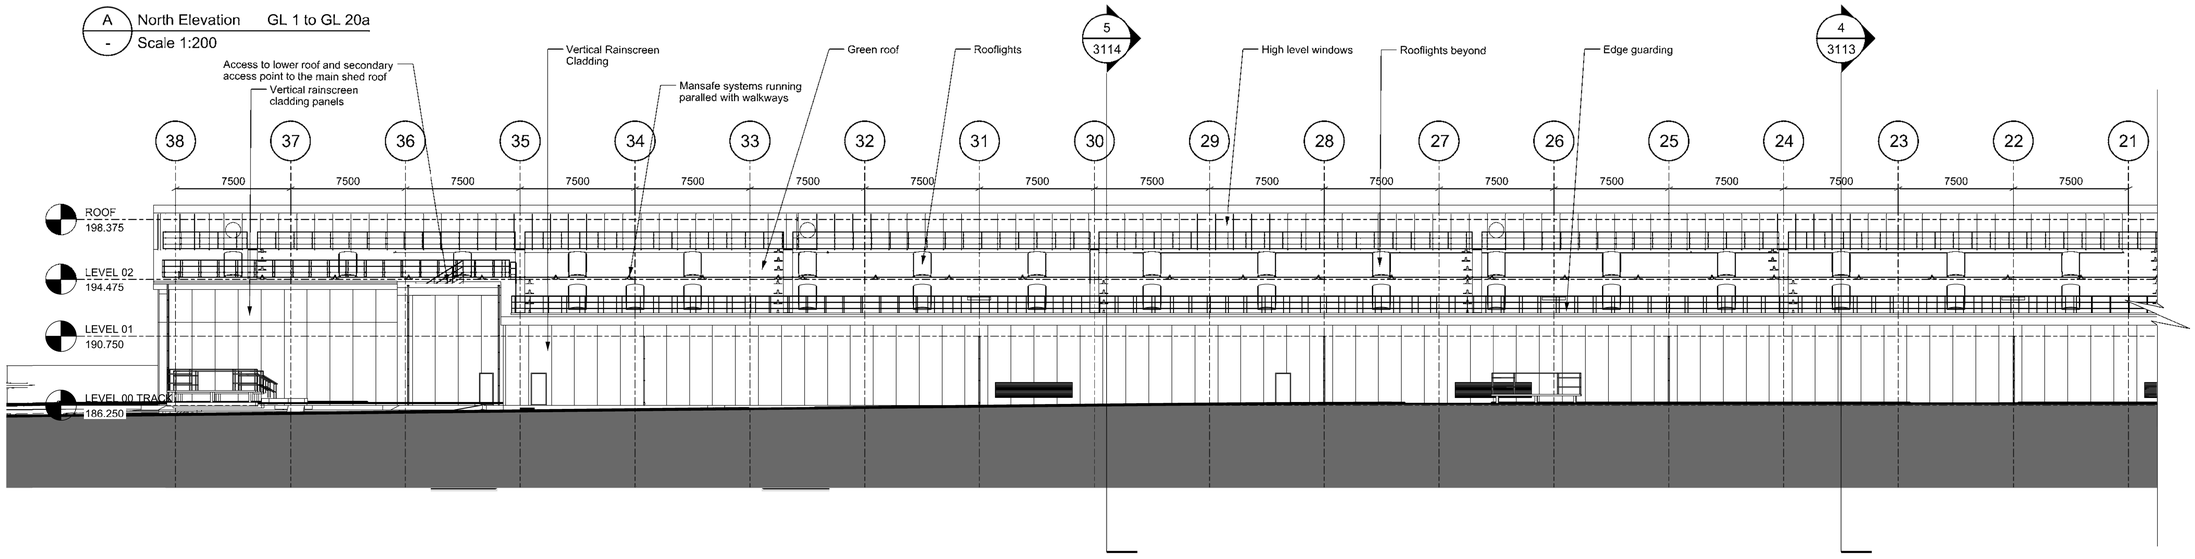

A - North Elevation GL 19 to GL 38
Scale 1:200

SCALE BAR (1:200)
0m 4m 8m 12m 16m 20m 40m

KEY PLAN

1. Segregate construction activities from pedestrians & adjacent live rails.
2. Existing services within vicinity of works.
3. Isolate / protect all buried services prior to works.
4. Safety measures for excavations, working at height, traffic areas & proximity to live rail.
5. Existing embankment, precautions required during excavation.

1. Falling from height.
2. Existing services within vicinity of works.

1. Falling from height.
2. Risk of asbestos.
3. Risk of lead content & possibility of other toxic substances in existing paint finishes.
4. Existing live services within vicinity of works.
5. Safety measures for working in close proximity to live rail.

CONSTRUCTION RISKS | MAINTENANCE / CLEANING RISKS | DEMOLITION / ADAPTATION RISKS

In addition to the hazard/risks normally associated with the type of works detailed on this drawing take note of the above
It is assumed that all works on this drawing will be carried out by a competent contractor working where appropriate, to an appropriate method statement

SAFETY HEALTH AND ENVIRONMENTAL INFORMATION BOX

NOTES:

1. Do not scale from this drawing.
   This drawing is for town planning purposes only.
2. Drawing to be printed in colour.
3. Refer to Premises drawings:
   DTUP-JEG-PRM-PD012_1-DR-W-1110 - Maintenance Shed as Proposed Ground Track Level
   DTUP-JEG-PRM-PD012_1-DR-W-1111 - Maintenance Shed as Proposed Ground Track Level Sheet 1 of 2
   DTUP-JEG-PRM-PD012_1-DR-W-1112 - Maintenance Shed as Proposed Ground Track Level Sheet 2 of 2
   DTUP-JEG-PRM-PD012_A-DR-W-1210 - Maintenance Shed as Proposed First Floor Level
   DTUP-JEG-PRM-PD012_A-DR-W-1211 - Maintenance Shed as Proposed First Floor Level Sheet 1 of 2
   DTUP-JEG-PRM-PD012_A-DR-W-1212 - Maintenance Shed as Proposed First Floor Level Sheet 2 of 2
   DTUP-JEG-PRM-PD012_1-DR-W-1011 - Location Plan as Proposed
   DTUP-JEG-PRM-PD012_1-DR-W-1012 - Existing Site Plan
   DTUP-JEG-PRM-PD012_1-DR-W-1013 - Site Plan as Proposed
   DTUP-JEG-PRM-PD012_1-DR-W-1014 - Walkway routes & car parking
   DTUP-JEG-PRM-PD012_Z-DR-W-1120 - Accommodation Block Ground and Floor level as proposed
   DTUP-JEG-PRM-PD012_Z-DR-W-1130 - Reflected Ceiling plan layout Ground and Floor level as proposed
   DTUP-JEG-PRM-PD012_B-DR-W-1310 - Maintenance Shed proposed building layout accommodation roof level
   DTUP-JEG-PRM-PD012_B-DR-W-1311 - Maintenance Shed as proposed shed roof level sheet 1 of 3
   DTUP-JEG-PRM-PD012_B-DR-W-1312 - Maintenance Shed as proposed shed roof level sheet 2 of 3
   DTUP-JEG-PRM-PD012_B-DR-W-1313 - Maintenance Shed as proposed shed roof level sheet 3 of 3
   DTUP-JEG-PRM-PD012_B-DR-W-1314 - Maintenance Shed access and escape proposed building layout shed roof level
   DTUP-JEG-PRM-PD012_Z-DR-W-2110 - Maintenance Shed as Proposed Elevations
   DTUP-JEG-PRM-PD012_Z-DR-W-2111 - Maintenance Shed as Proposed Elevations
   DTUP-JEG-PRM-PD012_Z-DR-W-2112 - Maintenance Shed as Proposed Elevations
   DTUP-JEG-PRM-PD012_Z-DR-W-3110 - Maintenance Shed as Proposed Long Section
   DTUP-JEG-PRM-PD012_Z-DR-W-3111 - Maintenance Shed as Proposed Long Section
   DTUP-JEG-PRM-PD012_Z-DR-W-3112 - Maintenance Shed as Proposed Cross Section
   DTUP-JEG-PRM-PD012_Z-DR-W-3113 - Maintenance Shed as Proposed Cross Section
   DTUP-JEG-PRM-PD012_Z-DR-W-3114 - Maintenance Shed as Proposed Cross Section
   DTUP-JEG-PRM-PR012_1-DR-W-6010 - Demolition Plan
   DTUP-JEG-PRM-PR012_Z-DR-W-8110 - 3D perspective views as proposed
   DTUP-JEG-PRM-PR012_Z-DR-W-8111 - 3D perspective views as proposed
   DTUP-JEG-PRM-PR012_Z-DR-W-8112 - 3D perspective views as proposed depot site

TFL RESTRICTED

REV	PURPOSE	CREATED BY	DATE	APPROVED BY	DATE	AUTHORISED BY	DATE
P01	CONCEPT DESIGN ISSUE	LES	19/12/18	ZB	19/12/18	MS	19/12/18
P02	CONCEPT DESIGN ISSUE	TM	05/11/20	ZB	05/11/20	MS	05/11/20

PROJECT: DEEP TUBE UPGRADE PROGRAMME
LOCATION: COCKFOSTERS DEPOT
ASSET CLASSIFICATION: PREMISES
OWNER: JACOBS
SUITABILITY CODE: S3
SUITABILITY: FOR COMMENT

TITLE: MAINTENANCE SHED ELEVATIONS

Transport for London
London Underground

DRAWING NUMBER: DTUP-JEG-PRM-PD012_Z-DR-W-2110
REV.: P02

Pen Table : $$pentable$$
Published by : $$user$$ at : $$$$$$sytime$$$$$ Drawing Definition file ID: DTUP-JEG-PRM-PD012_Z-DR-W-2110
A 1